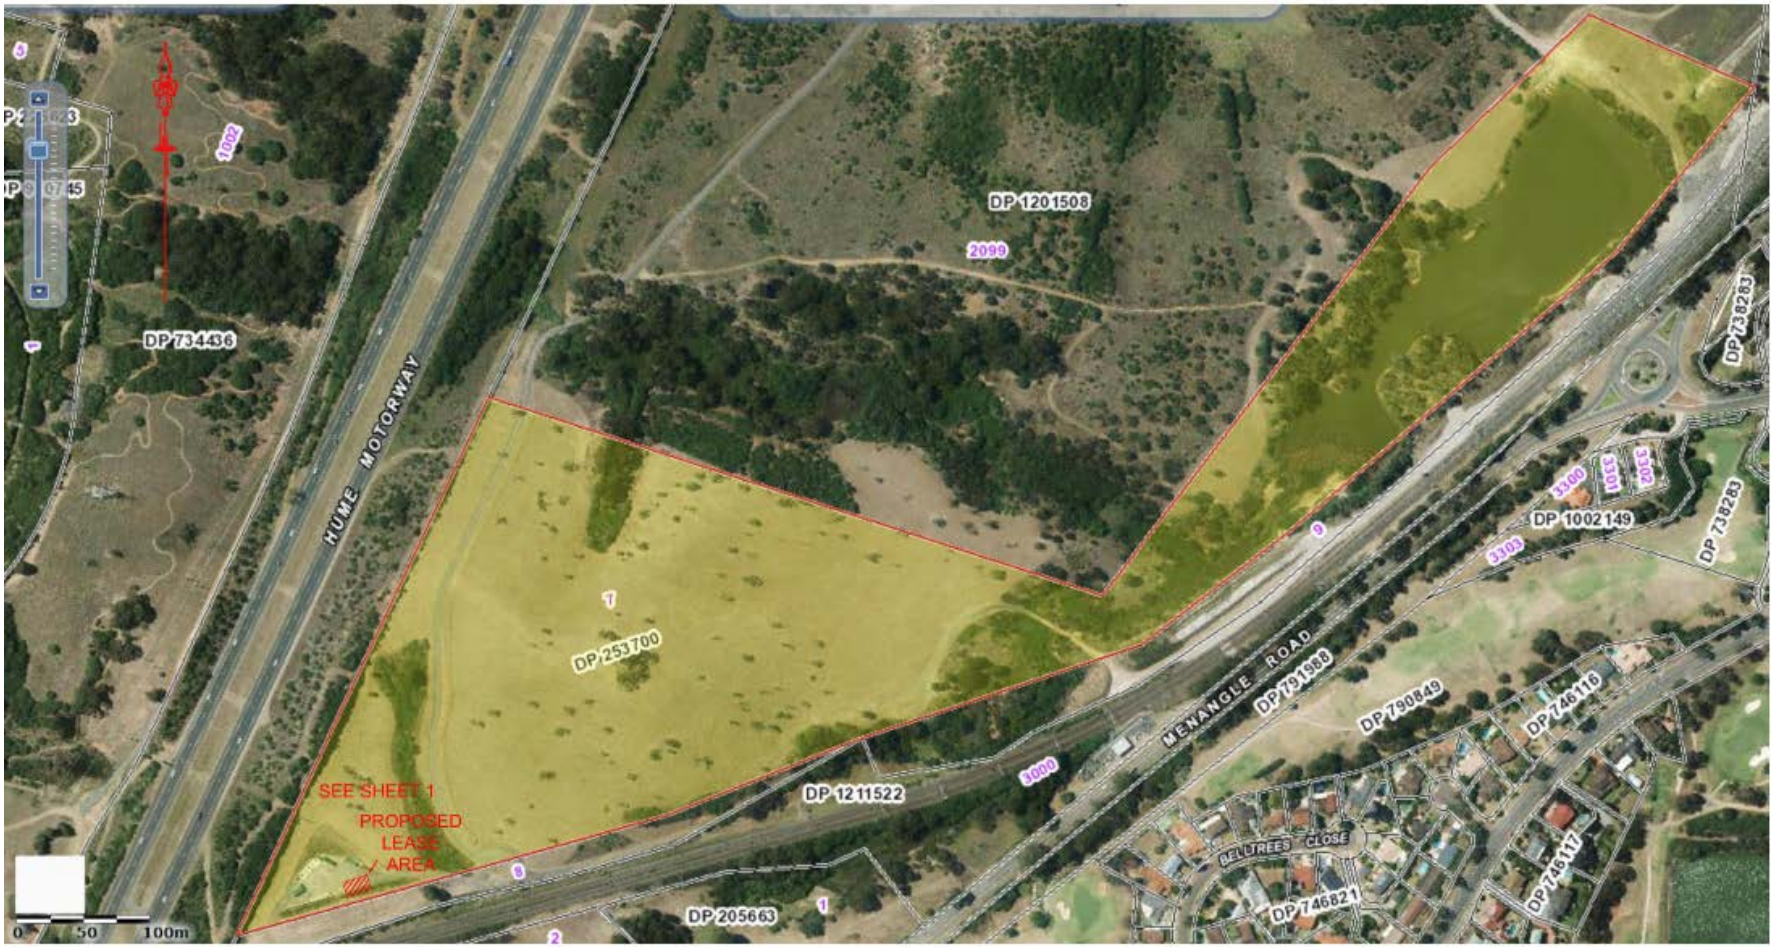

Boxall Surveyors
CONSULTANTS IN SURVEYING AND LAND DEVELOPMENT
Suite 8/49-51 Eton Street Sutherland
Tel: 02 9521 5737 Fax: 02 9545 1092
admin@boxallsurveyors.com.au

FOLIO ID :	7/253700
LOCALITY :	CAMPBELLTOWN
L.G.A. :	CAMPBELLTOWN
PARISH :	ST PETER
COUNTY :	CUMBERLAND

SURVEYED:	BARTON	DRAWN:	SKM
DATE:	12-07-2016	CHECKED:	SML
FILE No:	7195.340021l	DATUM:	AHD
DWG No:	340021l SS	ORIENTATION:	MGA-RTK
REV. No:	F	SCALE:	1: 5000 AT A4

MACARTHUR WSU
LOT 7 IN DP 253700
CAMPBELLTOWN NSW 2560

LOCATION PLAN - SHEET 2 OF 2

Axicom

BUN 3400211

PARTIAL SITE SURVEY
REVISION F

A4 SHEET